Permit #F00137742

FilmL.A., Inc.
6255 W Sunset Blvd, 12th Floor
Hollywood, CA 90028
t: (213)977-8600 - f: (213)977-8601
www.filmla.com

Summary Information

Permit No: F00137742 **Type of Permit:** FILMING **Release Date:** 05/11/2018

Production Company HKCORPLA INC

Insured Company Name HKCORPLA INC
Contact Phone No. 1 603-918-6690
Contact Phone No. 2
Fax
Address 2910 OCEAN AVENUE
VENICE, California 90291

Production Title STREETS OF YOU

Type of Production Music Video

Producer Samantha Manalang

Director Julien Hosmalin

1st AD Olbek Martel

Production Manager Samantha Manalang

FilmL.A. Coordinator Naomi Kajiyama

Location Manager Samantha Manalang
Primary Phone Mobile - 310-402-9286
Secondary Phone

Location Assistant Rachel O'Donnell
Primary Phone Mobile - 440-941-9046
Secondary Phone

Fees

Notification Charge	$328.00
FILMLA NON-REFUNDABLE FILM APPLICATION FEE	$660.00
LA COUNTY FIRE REVIEW	$282.00
LA COUNTY ROAD INSPECTION FEE	$346.00
LA COUNTY ROAD APPLICATION FEE	$157.00
LA CITY FIRE DEPARTMENT SPOT CHECK SURCHARGE	$85.00
LA COUNTY ROAD ENCROACHMENT PERMIT PROCESSING FEE	$286.00

Total Permit Fee $2,144.00

Number of Locations 2

NOT A PERMIT

Permit #F00137742

FilmL.A., Inc.
6255 W Sunset Blvd, 12th Floor
Hollywood, CA 90028
t: (213)977-8600 - f: (213)977-8601
www.filmla.com

Summary Information — Location

Permit Number	F00137742	**Location Manager**	Samantha Manalang
Production Company	HKCORPLA INC	Primary Phone	Mobile - 310-402-9286
Insured Company	HKCORPLA INC	Secondary Phone	
Production Title	STREETS OF YOU		

Location Address 3701 E 1st St, Unincorporated Los Angeles County, CA, 90063

Location Type Restaurant

Film Dates 5/12/2018 - 5/12/2018 09:00 - 19:00 1 day

Open or Closed to the Public Closed

Generic Conditions

*Certain service and personnel fees required by jurisdictional agencies are not collected by FilmL.A. Any such fees must be paid directly to the appropriate agency, and a separate invoice will be provided to the permittee.
*LA CITY AND/OR LA COUNTY FIRE CHECKLIST ATTACHED TO FINAL PERMIT. THE PERMITEE IS RESPONSIBLE FOR COMPLETING CHECKLIST PRIOR TO FILMING ACTIVITY AT THIS LOCATION. NON COMPLIANCE MAY RESULT IN ASSIGNMENT OF A FIRE OFFICER.
All travel lanes and bike lanes shall be closed per the WATCH manual.
Community Survey Obtained
Equipment staging and vehicles may park on one side of the street only.
May not interfere with adjacent traffic lanes or adjacent bike lane
Must Maintain 5' Clearance on Sidewalks/Walkways
Must maintain local/emergency access
Must post "ROAD WORK AHEAD" signs, which must remain up until all activities on the roadway have been completed.
No cast or crew parking on area streets
No interference with merchant activity.
No steps from trailers, trucks or motorhomes may be facing road
Number of uniformed officers listed on the permit is a minimum requirement. Permittee remains responsible for deploying a sufficient number of uniformed officers to provide traffic and crowd control to ensure the safety of the film crew and the public.
Traffic control must be done in accordance w/MUTCD
Traffic Officers Required
Uniformed officers shall have a copy of the film permit in their possession and are required to confirm that all traffic control signage devices are in place.

Please see attached document HKCorpLA.Streets.137742.1stNSPlus1RowanNB.pdf

Equipment on Location

Type	Quantity
Cast/Crew vehicles	15
Cube Trucks	2

Personnel on Location

Type	Quantity
Cast	4
Crew	25

NOT A PERMIT

FilmL.A., Inc.
6255 W Sunset Blvd, 12th Floor
Hollywood, CA 90028
t: (213)977-8600 - f: (213)977-8601
www.filmla.com

Summary Information — Location

Permit Number F00137742
Production Company HKCORPLA INC
Insured Company HKCORPLA INC
Production Title STREETS OF YOU

Location Manager Samantha Manalang
Primary Phone Mobile - 310-402-9286
Secondary Phone

Fire Extinguisher (2A10BC Minimum Rating)	3	LA County Field Inspection	1
Motor Homes	1	Sheriff/CHP	3
Picture vehicles	1		
Vans	2		

Filming Activities Camera in car; Camera on sticks; Drive ups & away; Driving shots; Equipment on property; Equipment on sidewalk & street; Interior motion without sound; Intermittent pedestrian control; Intermittent traffic control - 2 minutes standard;

Jurisdiction **Political:** Los Angeles County - Supervisor District 5 **Police:** Los Angeles County Sheriff **Fire:** Los Angeles County Fire Department

Thomas Guide **Page:** 635 **Grid:** D6

Approvals

LOS ANGELES COUNTY ROAD DEPARTMENT - HOLYDALE (PO4)	Lorenzo Villa
LOS ANGELES COUNTY PUBLIC WORKS - FINAL APPROVERS	Linda Ayers

Coordinator Note Equipment staging and vehicles may park on one side of the street only (except within BPW-approved full closures)

Coordinator Note 18-1521-1

Parking

Base Camp
Location Type : Filming Location

Crew Parking
Location Type : Filming Location

Posting "No Parking" signs
N/S OF EAST 1ST ST. FROM ROWAN AVE TO EASTMAN AVE.
S/S OF EAST 1ST ST. FROM ROWAN AVE TO EASTMAN AVE.
E/S OF ROWAN AVE FROM E. 1ST STREET GOING NORTH 175'
W/S OF ROWAN AVE FROM E. 1ST STREET GOING NORTH 175'

Approximate Footage County Parking **Log Number**

Date(s) 5/12/2018 to 5/12/2018 **Time(s)** 09:00 to 19:00

Lane / Full Closure N/S CURB PLUS ADJ LANE ON E 1ST STREET, N EASTMAN AVE - 75' WEST

NOT A PERMIT

FilmL.A., Inc.
6255 W Sunset Blvd, 12th Floor
Hollywood, CA 90028
t: (213)977-8600 - f: (213)977-8601
www.filmla.com

Summary Information — Location

Permit Number	F00137742	**Location Manager**	Samantha Manalang
Production Company	HKCORPLA INC	Primary Phone	Mobile - 310-402-9286
Insured Company	HKCORPLA INC	Secondary Phone	
Production Title	STREETS OF YOU		

OF N ROWAN AVE.
E/S CURB PLUS ADJ LANE OF N ROWAN AVE., E 1ST ST. - NORTH 175' (TO ALLEY)

Approximate Footage 301 - 600

Date(s) 5/12/2018 to 5/12/2018 **Time(s)** 09:00 to 19:00

NOT A PERMIT

FilmL.A., Inc.
6255 W Sunset Blvd, 12th Floor
Hollywood, CA 90028
t: (213)977-8600 - f: (213)977-8601
www.filmla.com

Summary Information — Location

Permit Number	F00137742	**Location Manager**	Samantha Manalang
Production Company	HKCORPLA INC	Primary Phone	Mobile - 310-402-9286
Insured Company	HKCORPLA INC	Secondary Phone	
Production Title	STREETS OF YOU		

Location Address 654 S Myers St, Los Angeles, CA, 90023

Location Type Warehouse

Film Dates 5/13/2018 - 5/13/2018 07:00 - 22:00 1 day

Open or Closed to the Public Closed

Generic Conditions *LA CITY AND/OR LA COUNTY FIRE CHECKLIST ATTACHED TO FINAL PERMIT. THE PERMITEE IS RESPONSIBLE FOR COMPLETING CHECKLIST PRIOR TO FILMING ACTIVITY AT THIS LOCATION. NON COMPLIANCE MAY RESULT IN ASSIGNMENT OF A FIRE OFFICER.
All vehicles must be parked on private property
No cast or crew parking on area streets
No interference with merchant activity.
No interference with vehicular or pedestrian traffic

Equipment on Location

Type	Quantity
Cube Trucks	2
Vans	2

Personnel on Location

Type	Quantity
Cast	2
Crew	25
Spot Check	1

Filming Activities Interior motion without sound;

Jurisdiction **Political:** Los Angeles City - Council District 14 **Police:** Los Angeles Police Department **Fire:** Los Angeles City

Thomas Guide **Page:** 634 **Grid:** J6

Approvals LOS ANGELES CITY POLICE DEPARTMENT Gabriel Aleman

Coordinator Note No activity/equipment allowed on roof without presence of UFSO

Coordinator Note No interference with 6th St Viaduct activity

Parking

Base Camp
Location Type : Filming Location

Crew Parking
Location Type : Filming Location

NOT A PERMIT

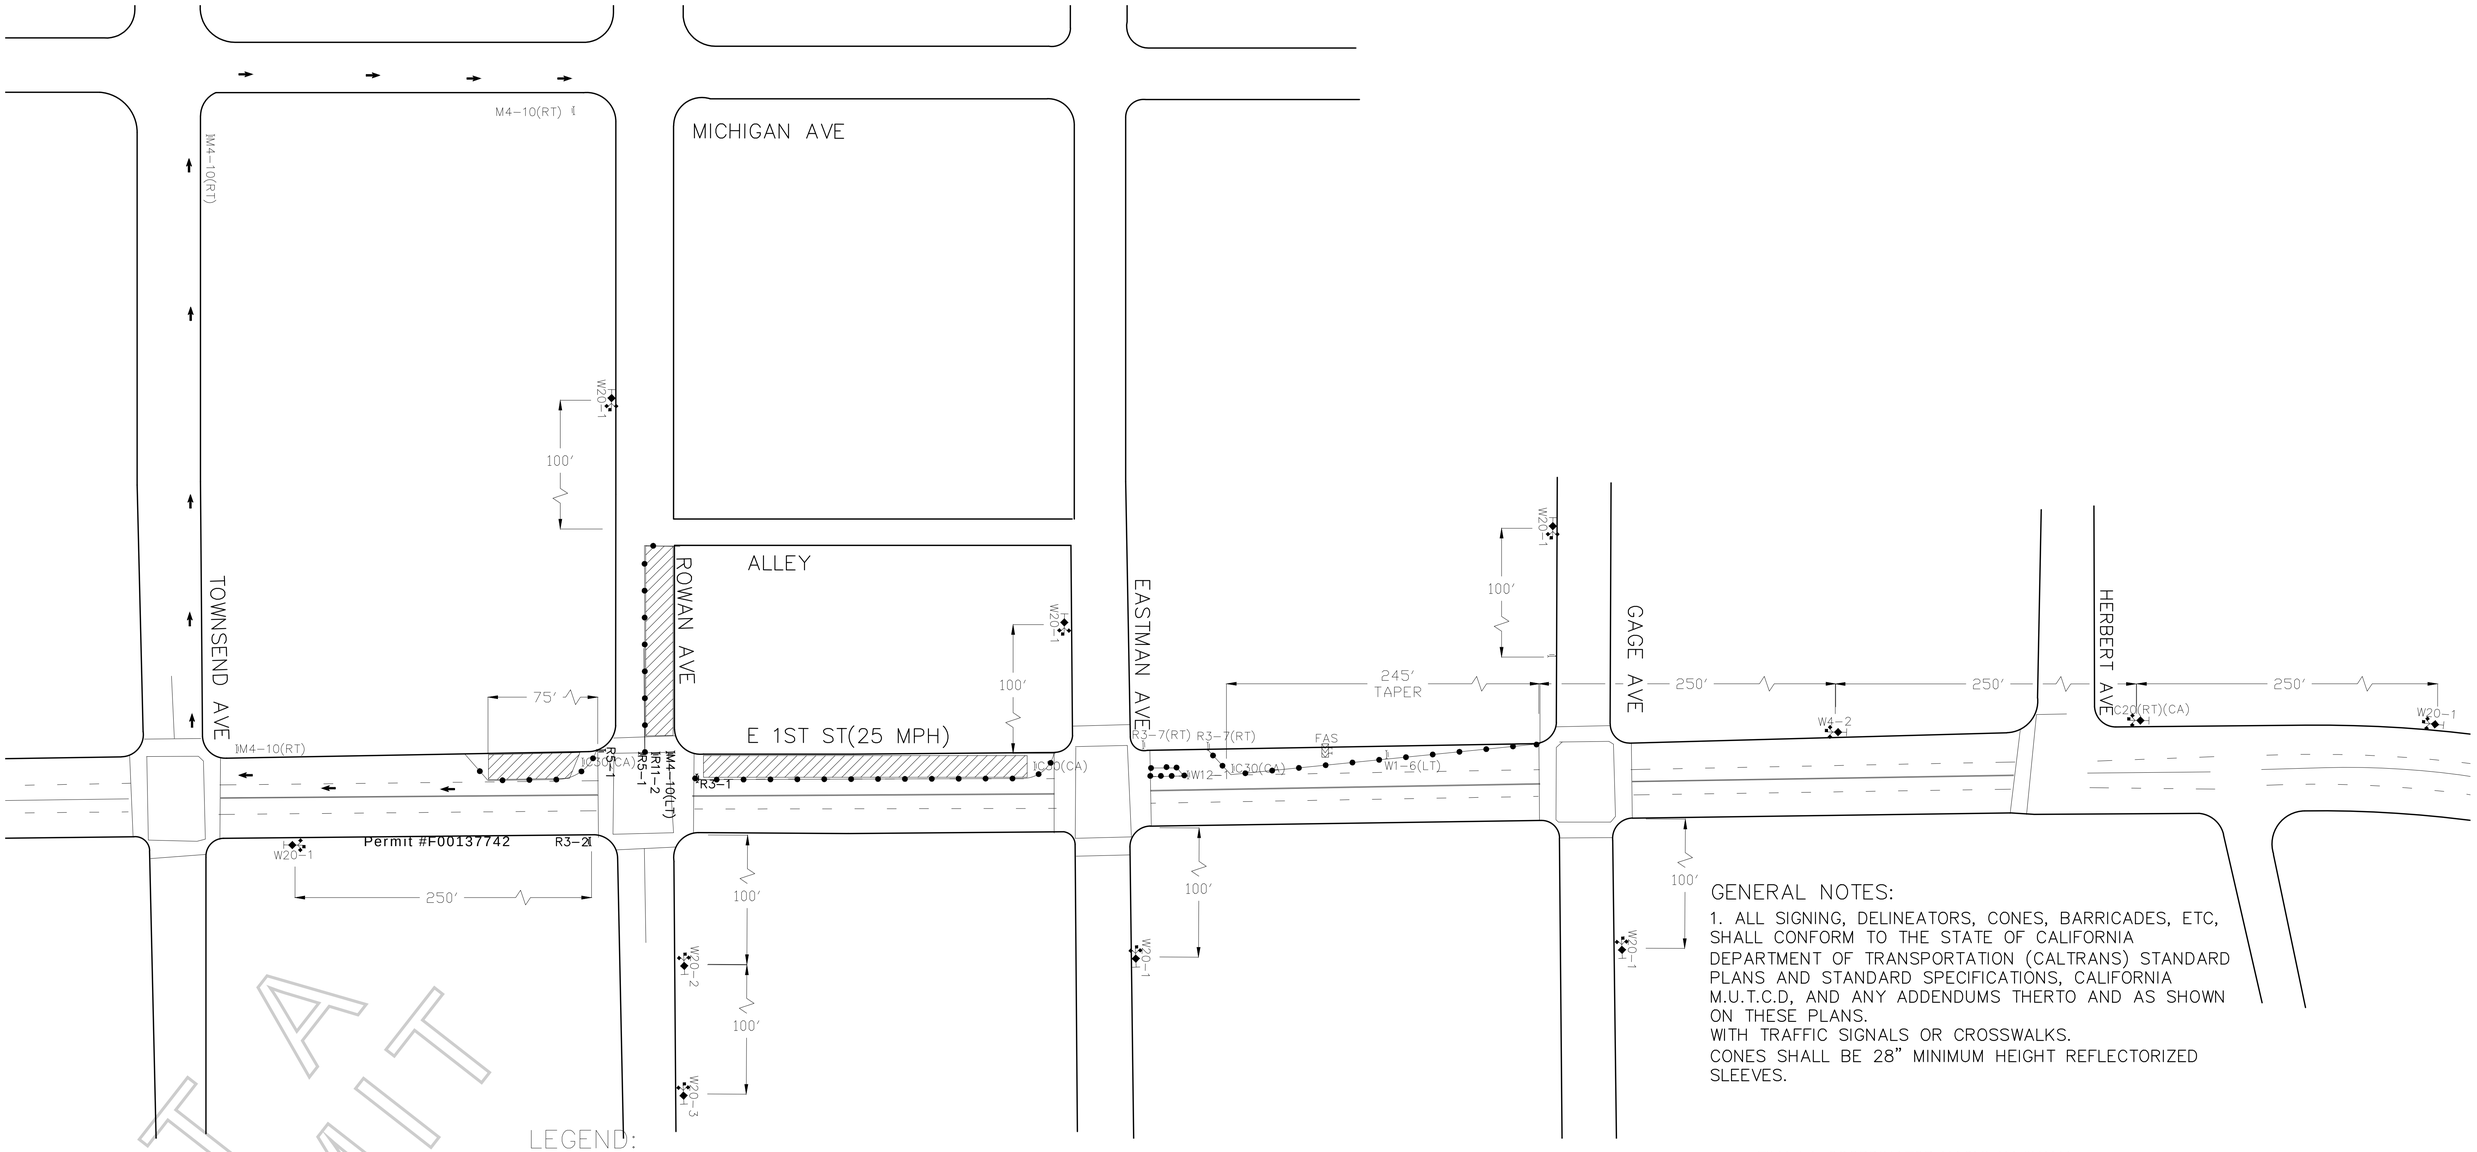

GENERAL NOTES:

1. ALL SIGNING, DELINEATORS, CONES, BARRICADES, ETC, SHALL CONFORM TO THE STATE OF CALIFORNIA DEPARTMENT OF TRANSPORTATION (CALTRANS) STANDARD PLANS AND STANDARD SPECIFICATIONS, CALIFORNIA M.U.T.C.D, AND ANY ADDENDUMS THERTO AND AS SHOWN ON THESE PLANS.
WITH TRAFFIC SIGNALS OR CROSSWALKS.
CONES SHALL BE 28" MINIMUM HEIGHT REFLECTORIZED SLEEVES.

LEGEND:

- ADVANCE WARNING SIGN
- TYPE III BARRICADE
- SIGN ON TYPE III BARRICADE
- SIGN ON TYPE I BARRICADE
- 28" TRAFFIC CONE – REFLECTIVE
- FLASHING ARROW SIGN (FAS)
- CLOSURE/WORK AREA

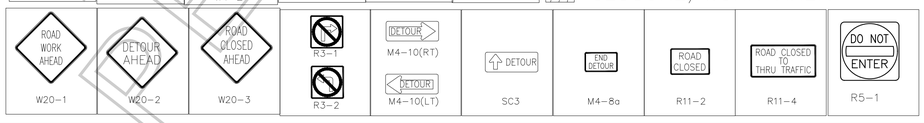

FILM LA COORDINATOR: NAOMI KAJIYAMA
FILM LA PERMIT # F-137742
DATE/TIMES: 5/12, 0900-1900

PROJECT/SHEET TITLE: N/S CURB & ADJACENT LANE OF 1ST STREET, FROM 75' WEST OF ROWAN AVE-EASTMAN AVE N/B CLOSURE OF ROWAN AVE, E 1ST STREET-NORTH TO THE ALLEY EAST LOS ANGELES, CA	DATE: 5/8/2018
	SCALE: NOT TO SCALE
	DRAWN BY: IR
	CHECKED BY: JVJ
	PROJECT NO.:
	JOB NO.:
	FILE NO.:
	SHEET NO.: 01 OF 01
COMPANY/CONTACT: HKCORP LA INC "STREETS OF YOU" SAMANTHA MANALANG (310) 402-9286	

APPROVED BY:

NAME/SIGNATURE TITLE DATE

NAME/SIGNATURE TITLE DATE

NAME/SIGNATURE TITLE DATE

REVISIONS			
NO.:	DATE:	DESCRIPTION:	BY:

NOT A PERMIT

Y:\Plans\Los Angeles\137742_NS_C1_1ST_EASTMAN_ROWAN_NB_CLO_ROWAN_.dwg